STREET DESIGN: POLK STREET

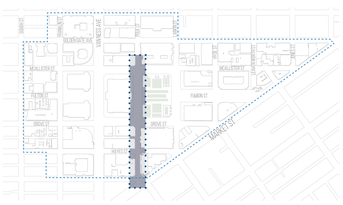

EXISTING

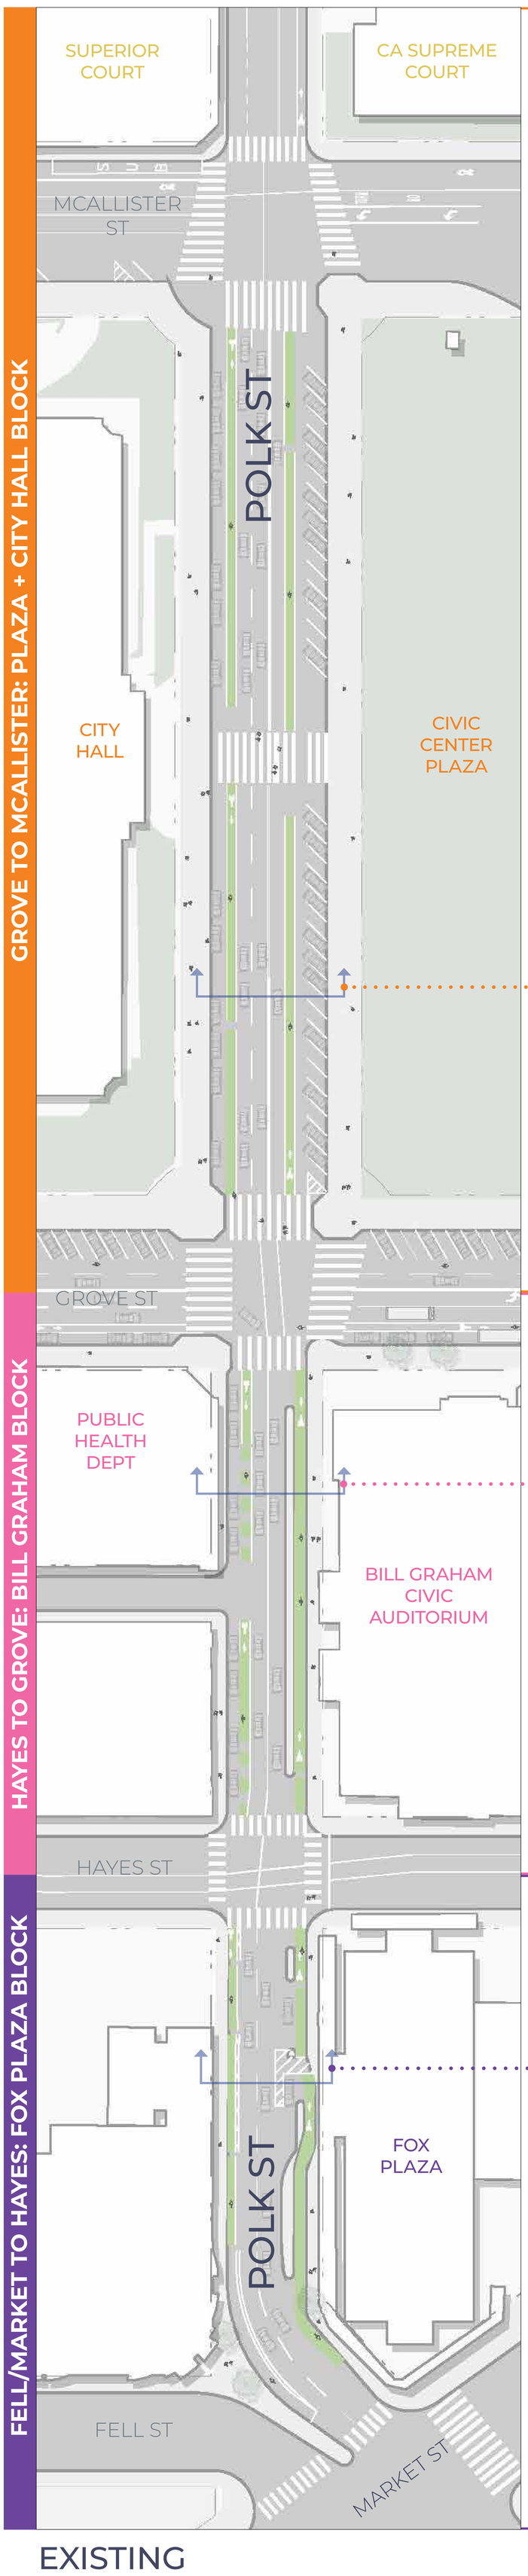

COMPLETE STREET

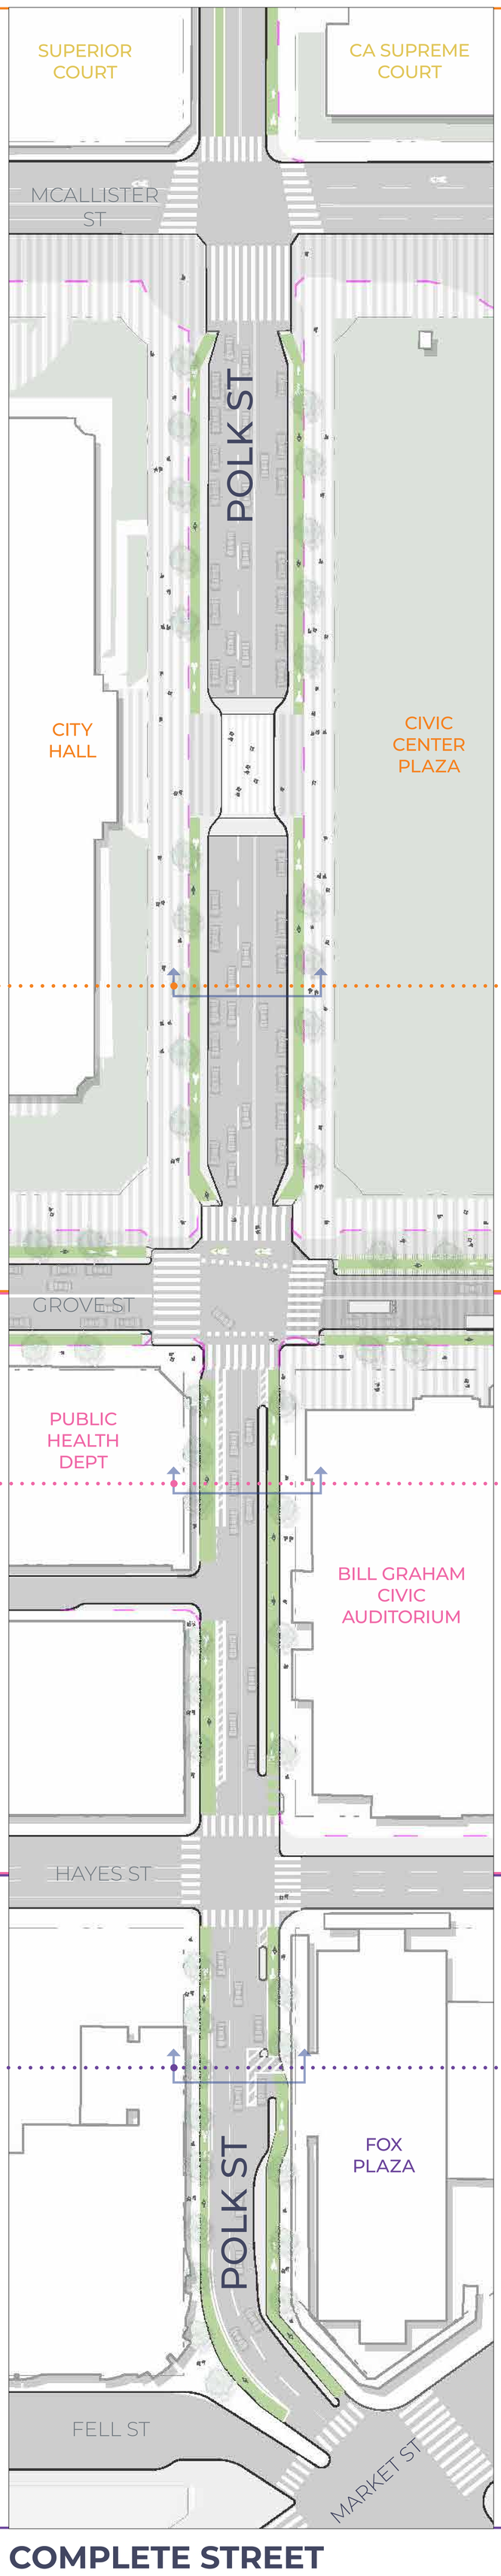

PLAZA PROMENADE

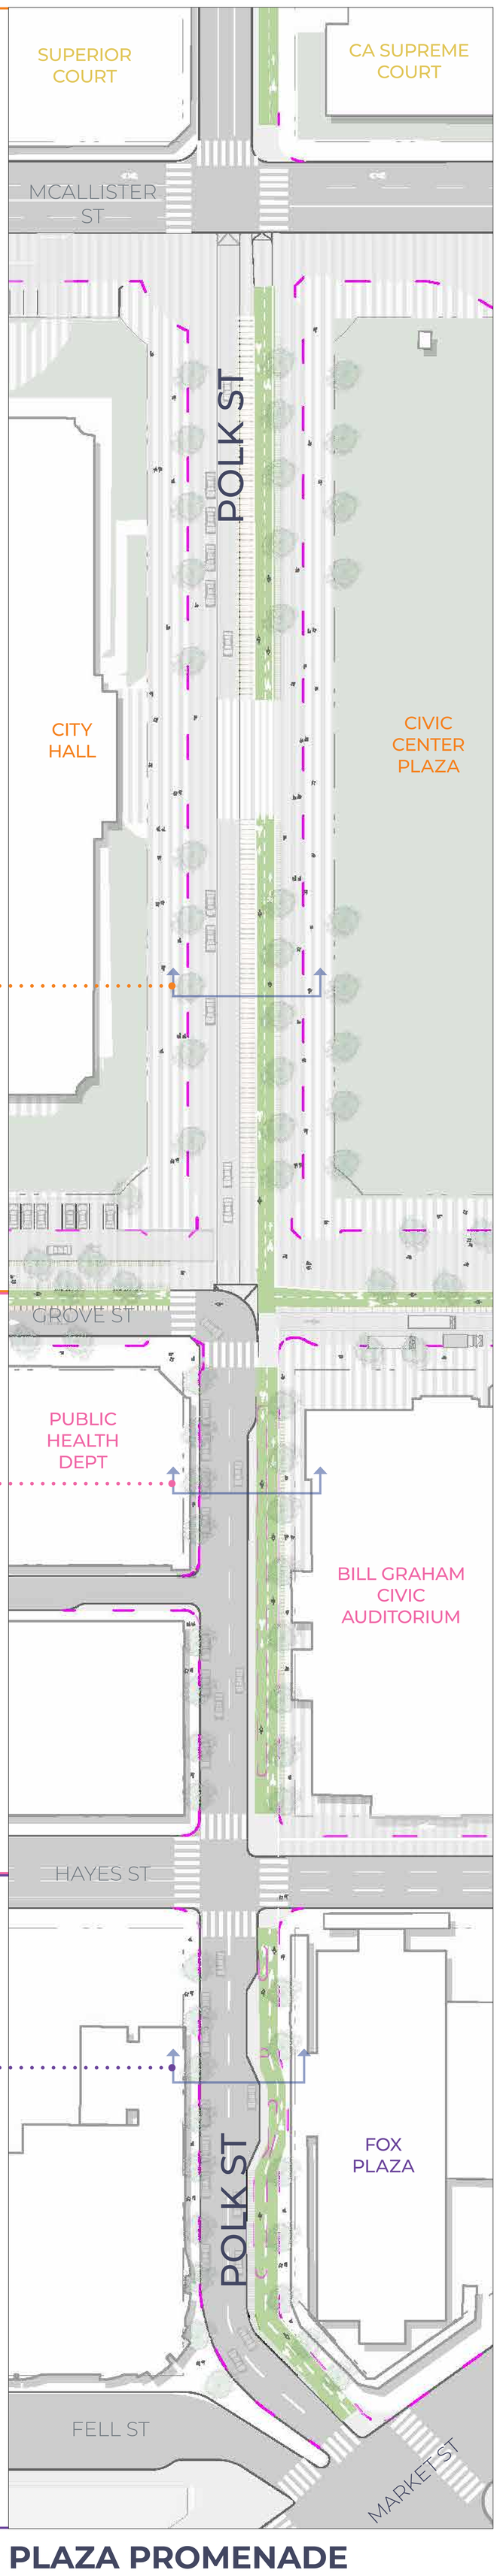

EXISTING

COMPLETE STREET

PLAZA PROMENADE

SECTION A PLAZA + CITY HALL BLOCK

EXISTING, GROVE TO MCALLISTER, LOOKING NORTH

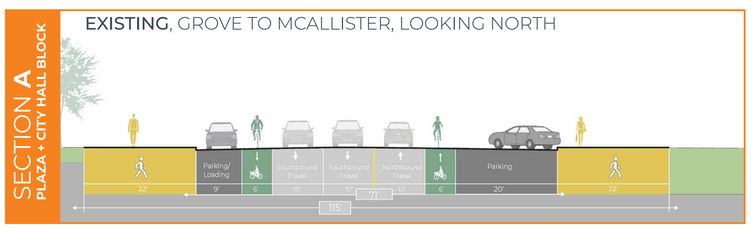

COMPLETE STREET, GROVE TO MCALLISTER, LOOKING NORTH

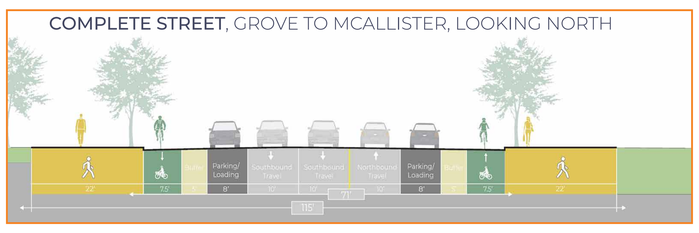

PLAZA PROMENADE, GROVE TO MCALLISTER, LOOKING NORTH

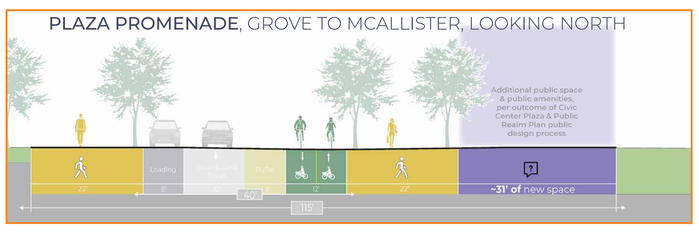

SECTION B BILL GRAHAM BLOCK

EXISTING, HAYES TO GROVE, LOOKING NORTH

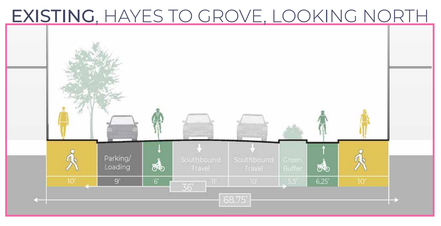

COMPLETE STREET, HAYES TO GROVE, LOOKING NORTH

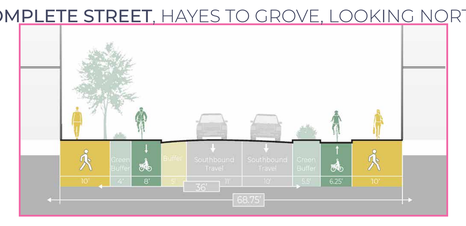

PLAZA PROMENADE, HAYES TO GROVE, LOOKING NORTH

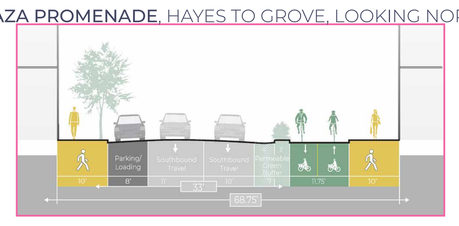

SECTION C FOX PLAZA BLOCK

EXISTING, MARKET TO HAYES, LOOKING NORTH

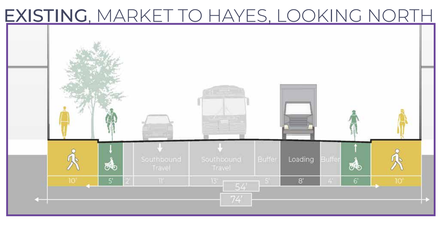

COMPLETE STREET, MARKET TO HAYES, LOOKING NORTH

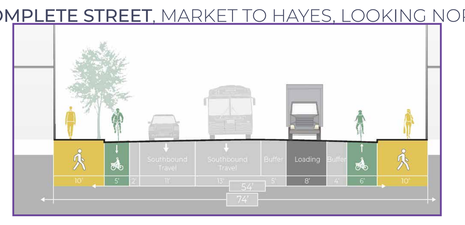
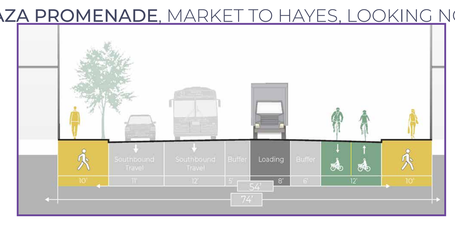
PLAZA PROMENADE, MARKET TO HAYES, LOOKING NORTH